Harwich Town Council

Willow Way Allotments

(not to scale)

1. 3 Rods
2. 3 Rods
3. 3 Rods
4. 3 Rods
5. 3 Rods
6. 4 Rods
7. 4 Rods
8. 4 Rods

Gate Entrance

Tap
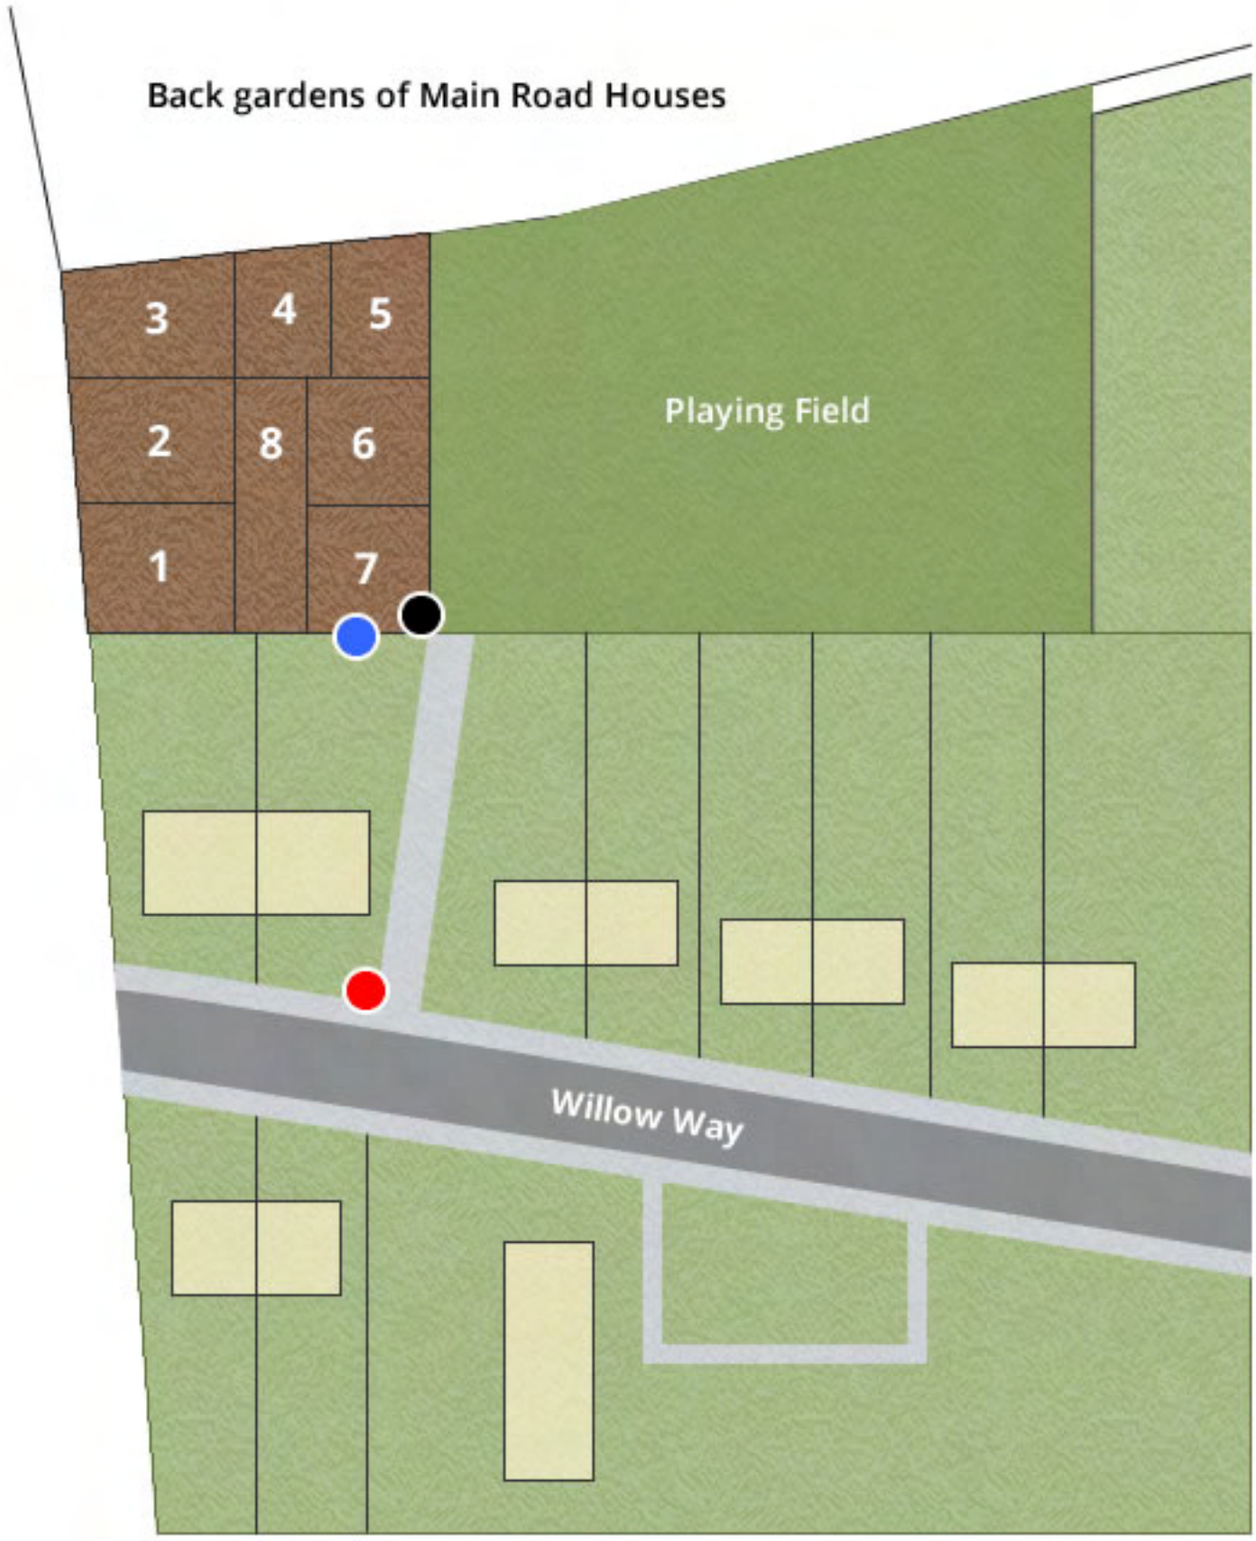
Water Meter